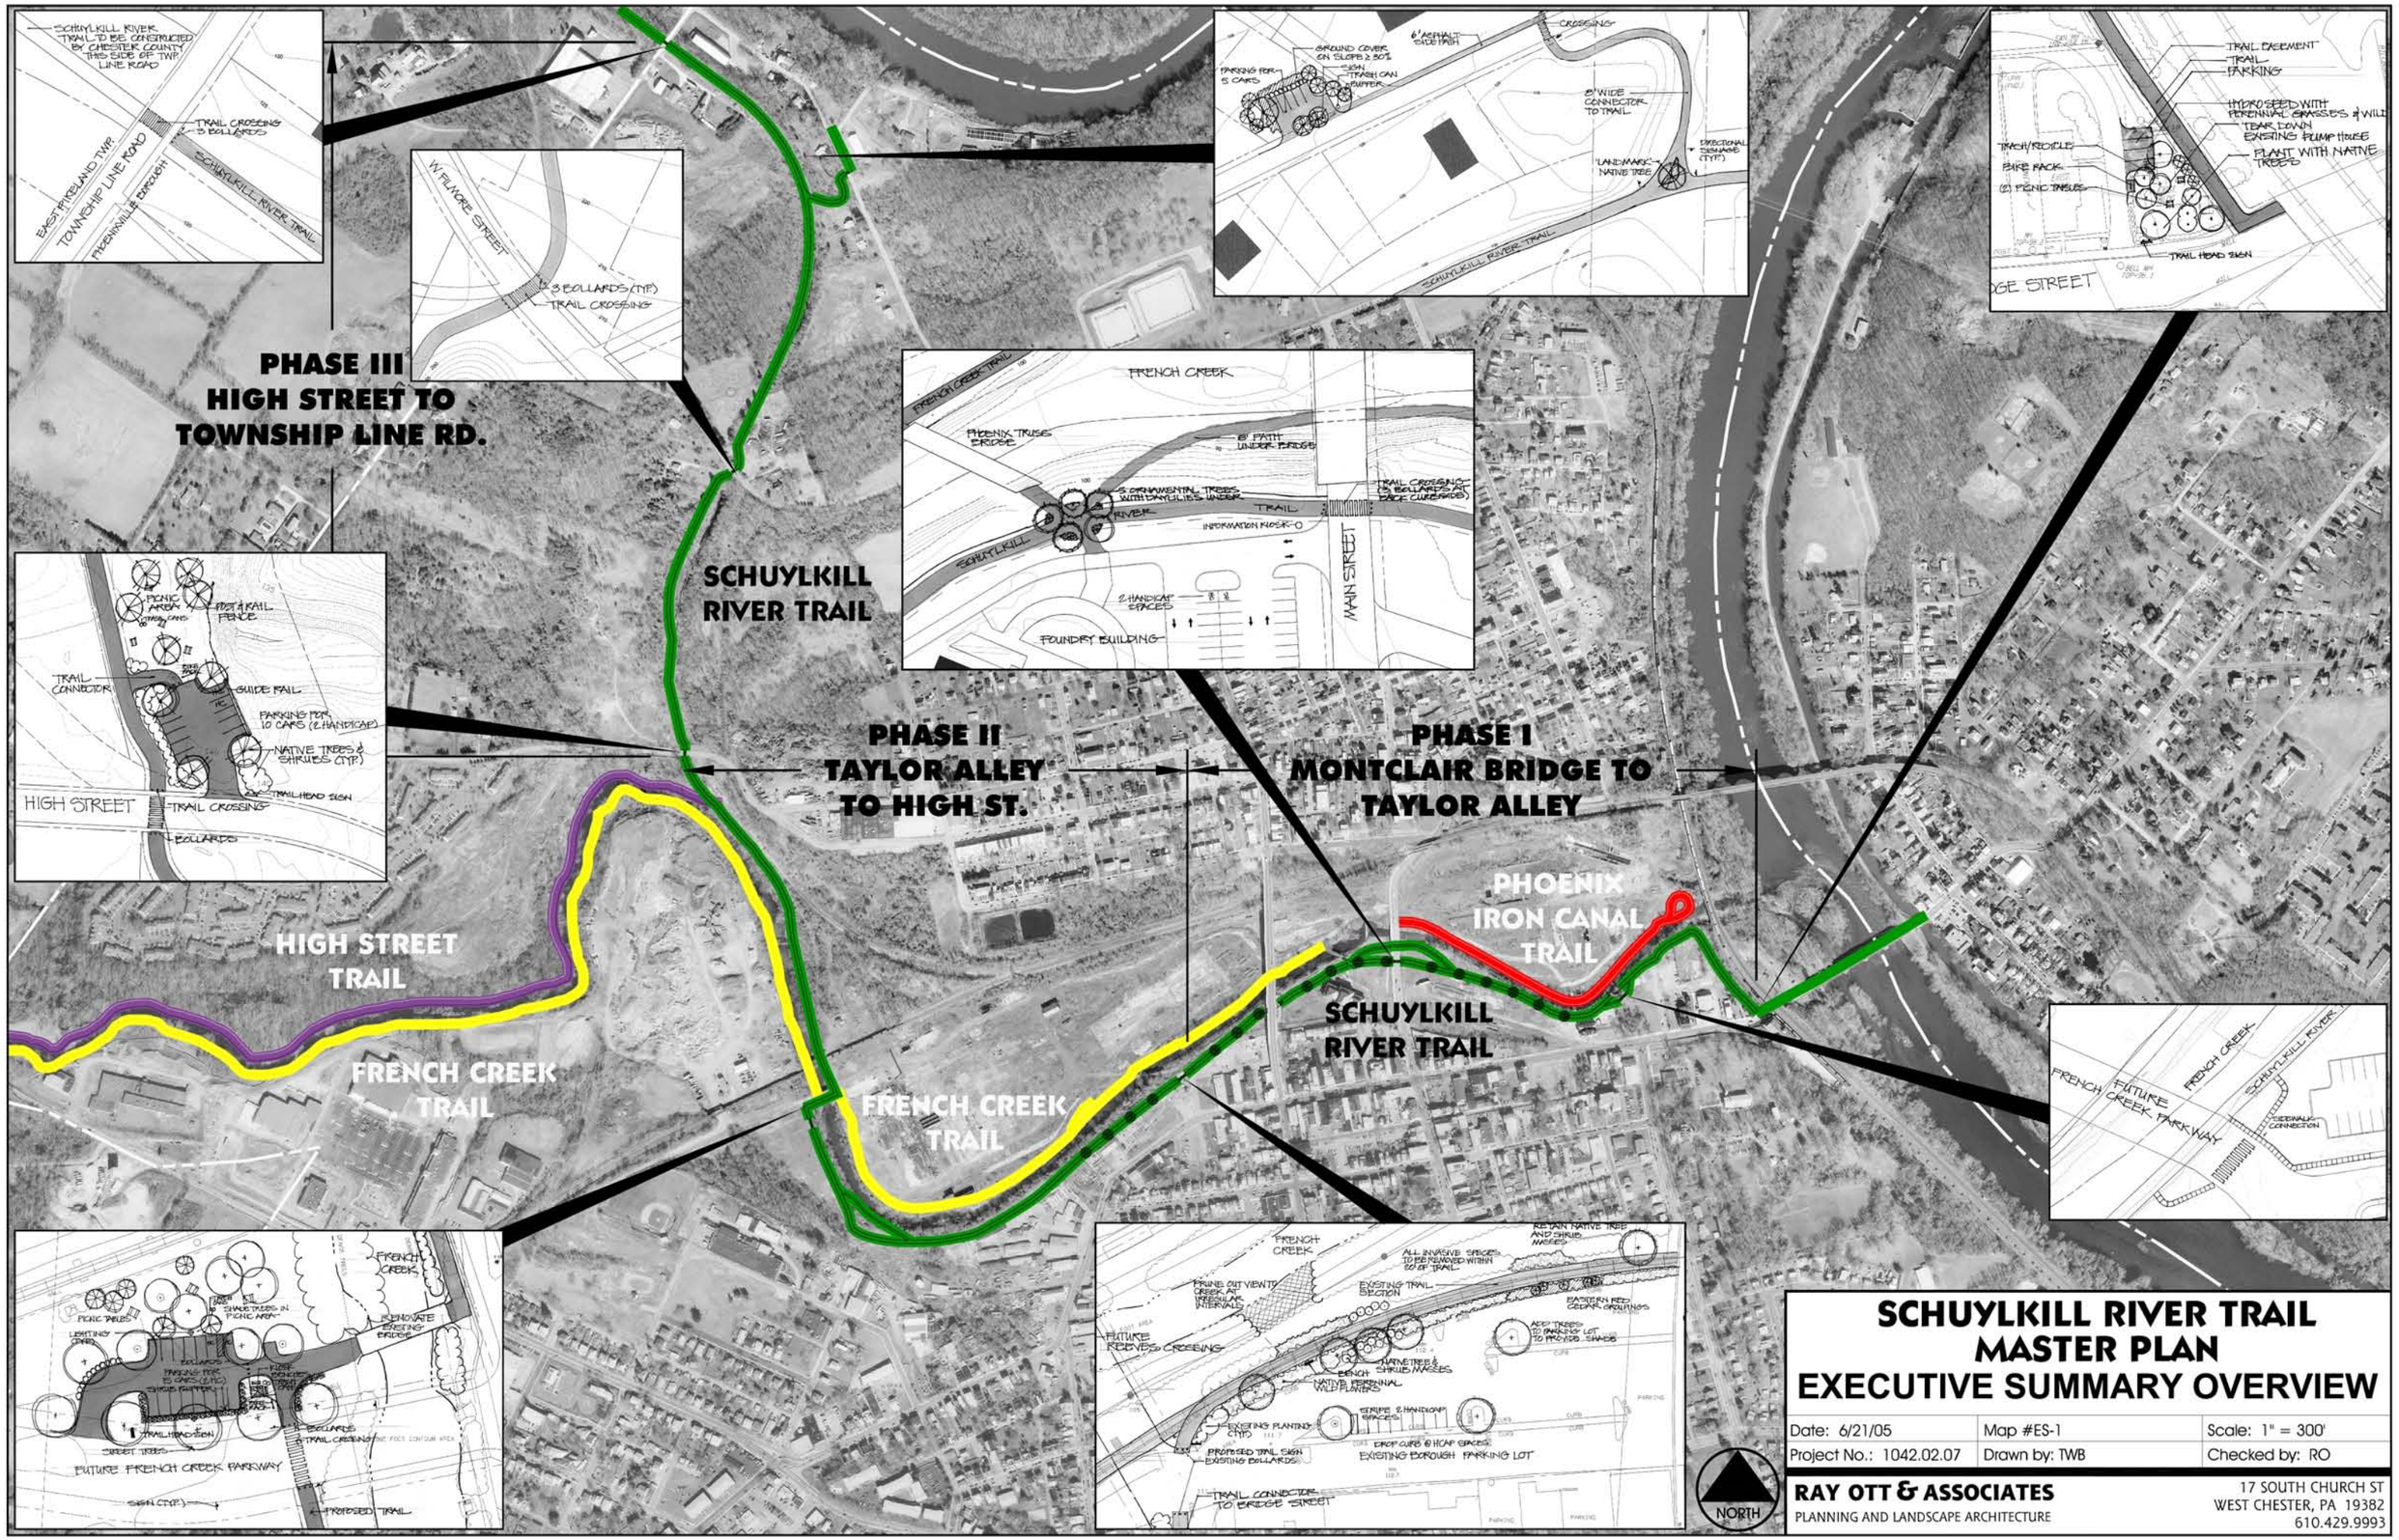

SCHUYLKILL RIVER TRAIL MASTER PLAN
EXECUTIVE SUMMARY OVERVIEW

Date: 6/21/05	Map #ES-1	Scale: 1" = 300'
Project No.: 1042.02.07	Drawn by: TWB	Checked by: RO

RAY OTT & ASSOCIATES
PLANNING AND LANDSCAPE ARCHITECTURE
17 SOUTH CHURCH ST
WEST CHESTER, PA 19382
610.429.9993